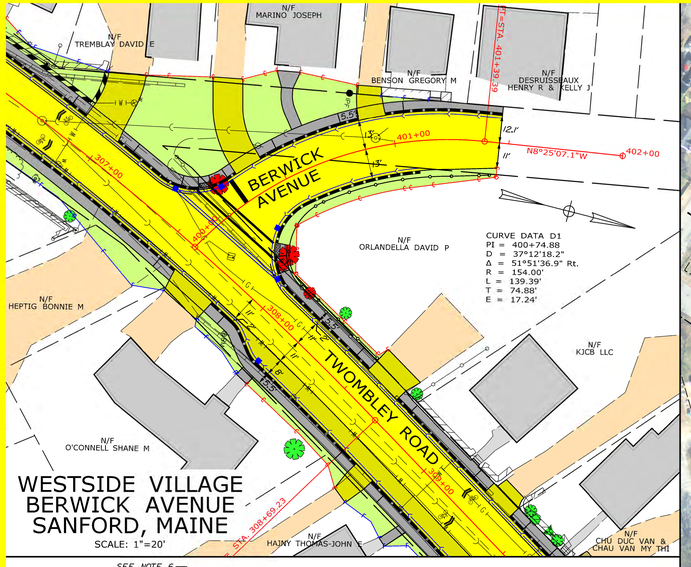

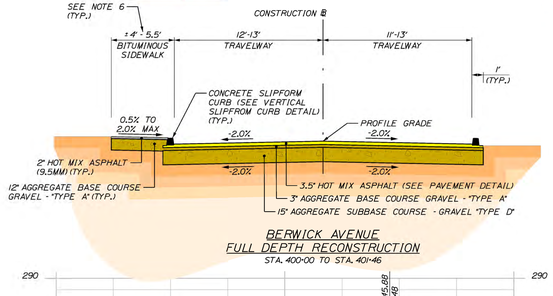

BERWICK AVENUE
FULL DEPTH RECONSTRUCTION
STA. 400-00 TO STA. 401+46

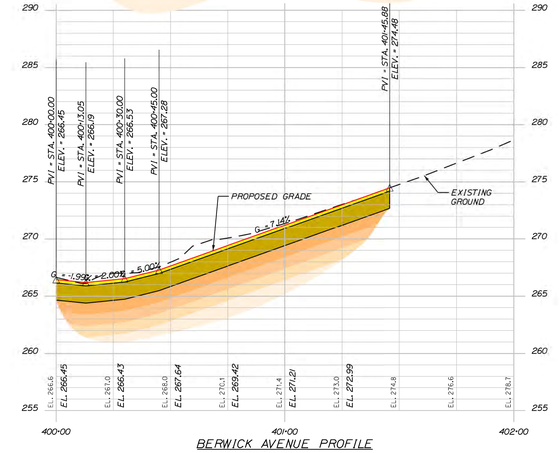
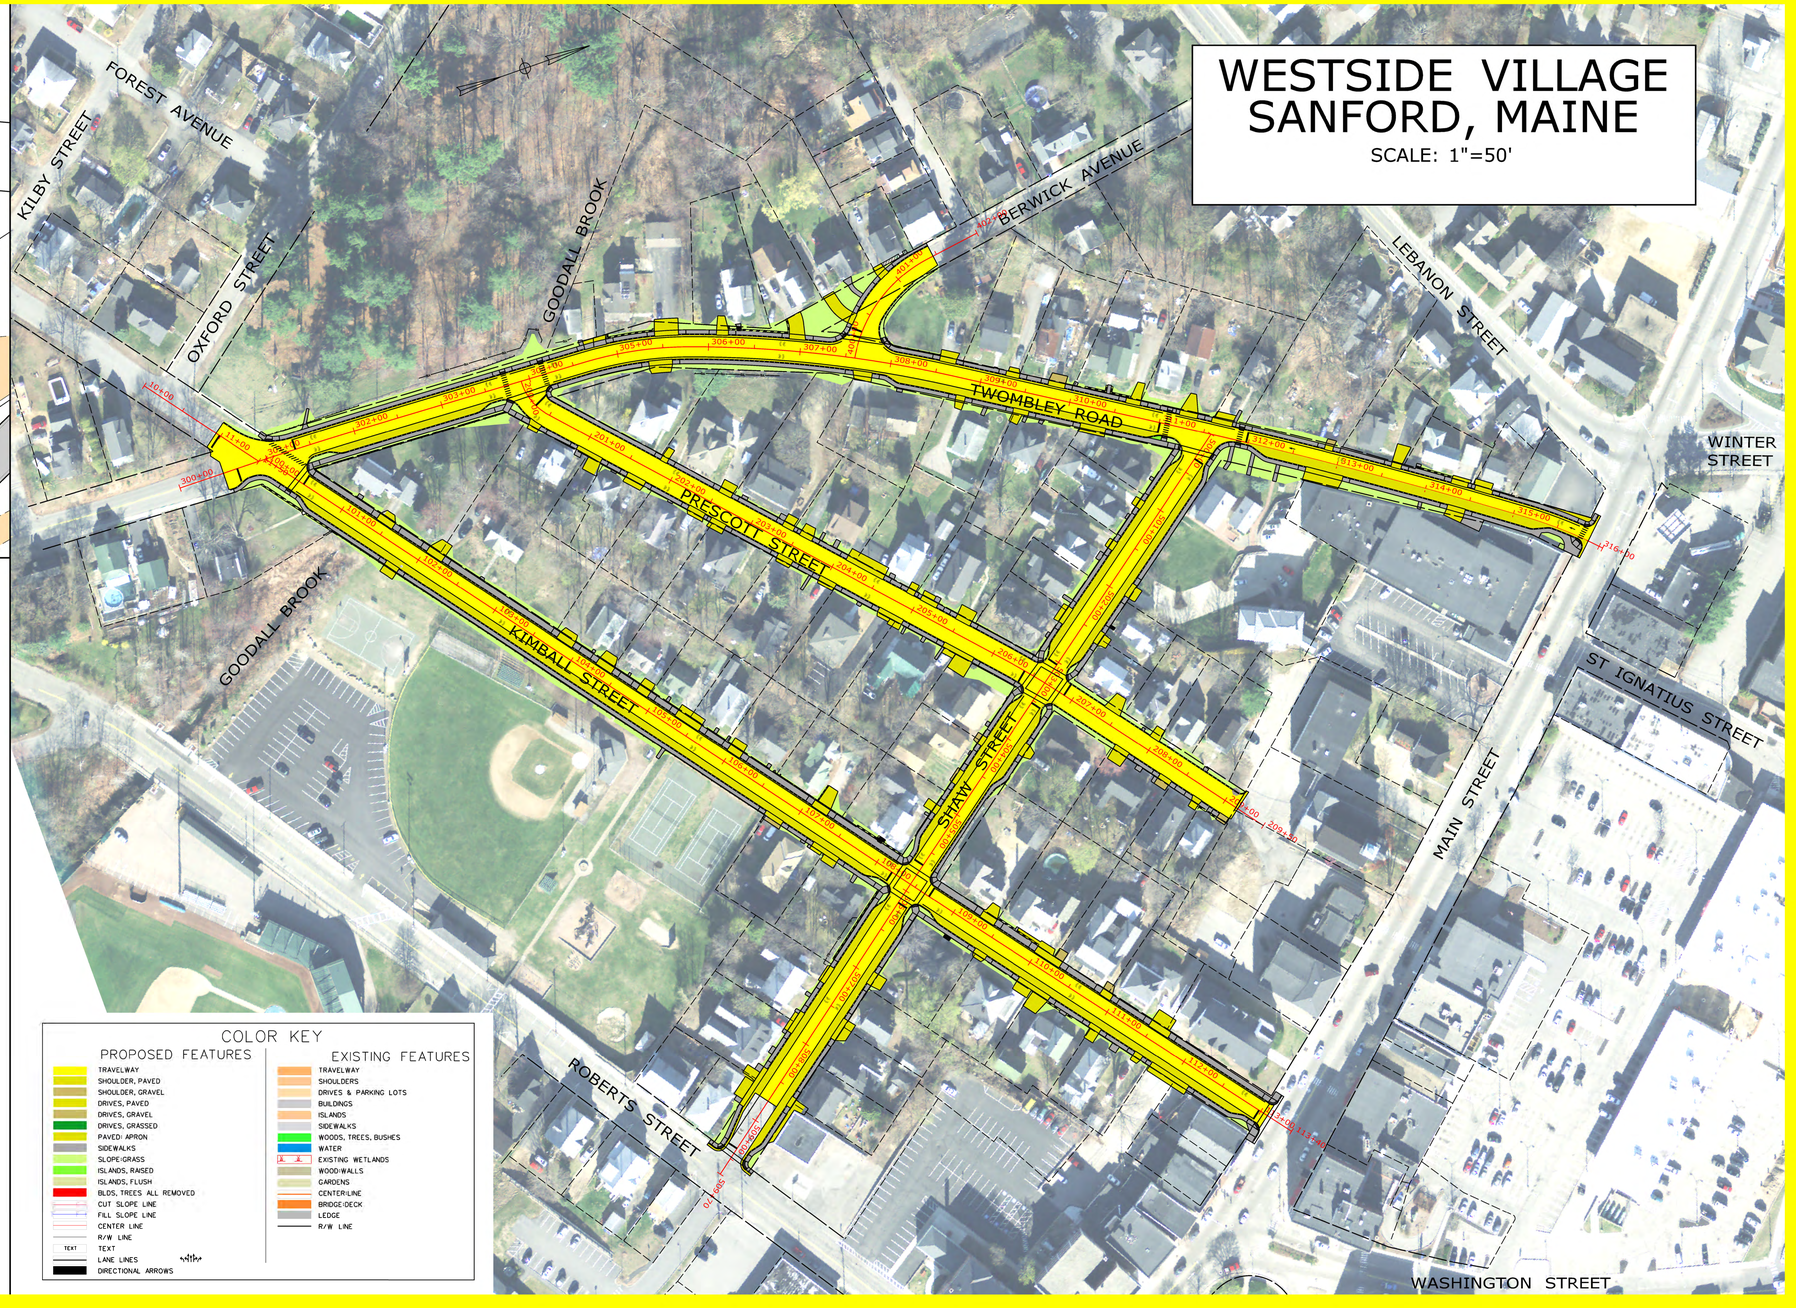
BERWICK AVENUE PROFILE
SCALE: 1"=20' H; 1"=4' V